Main Level

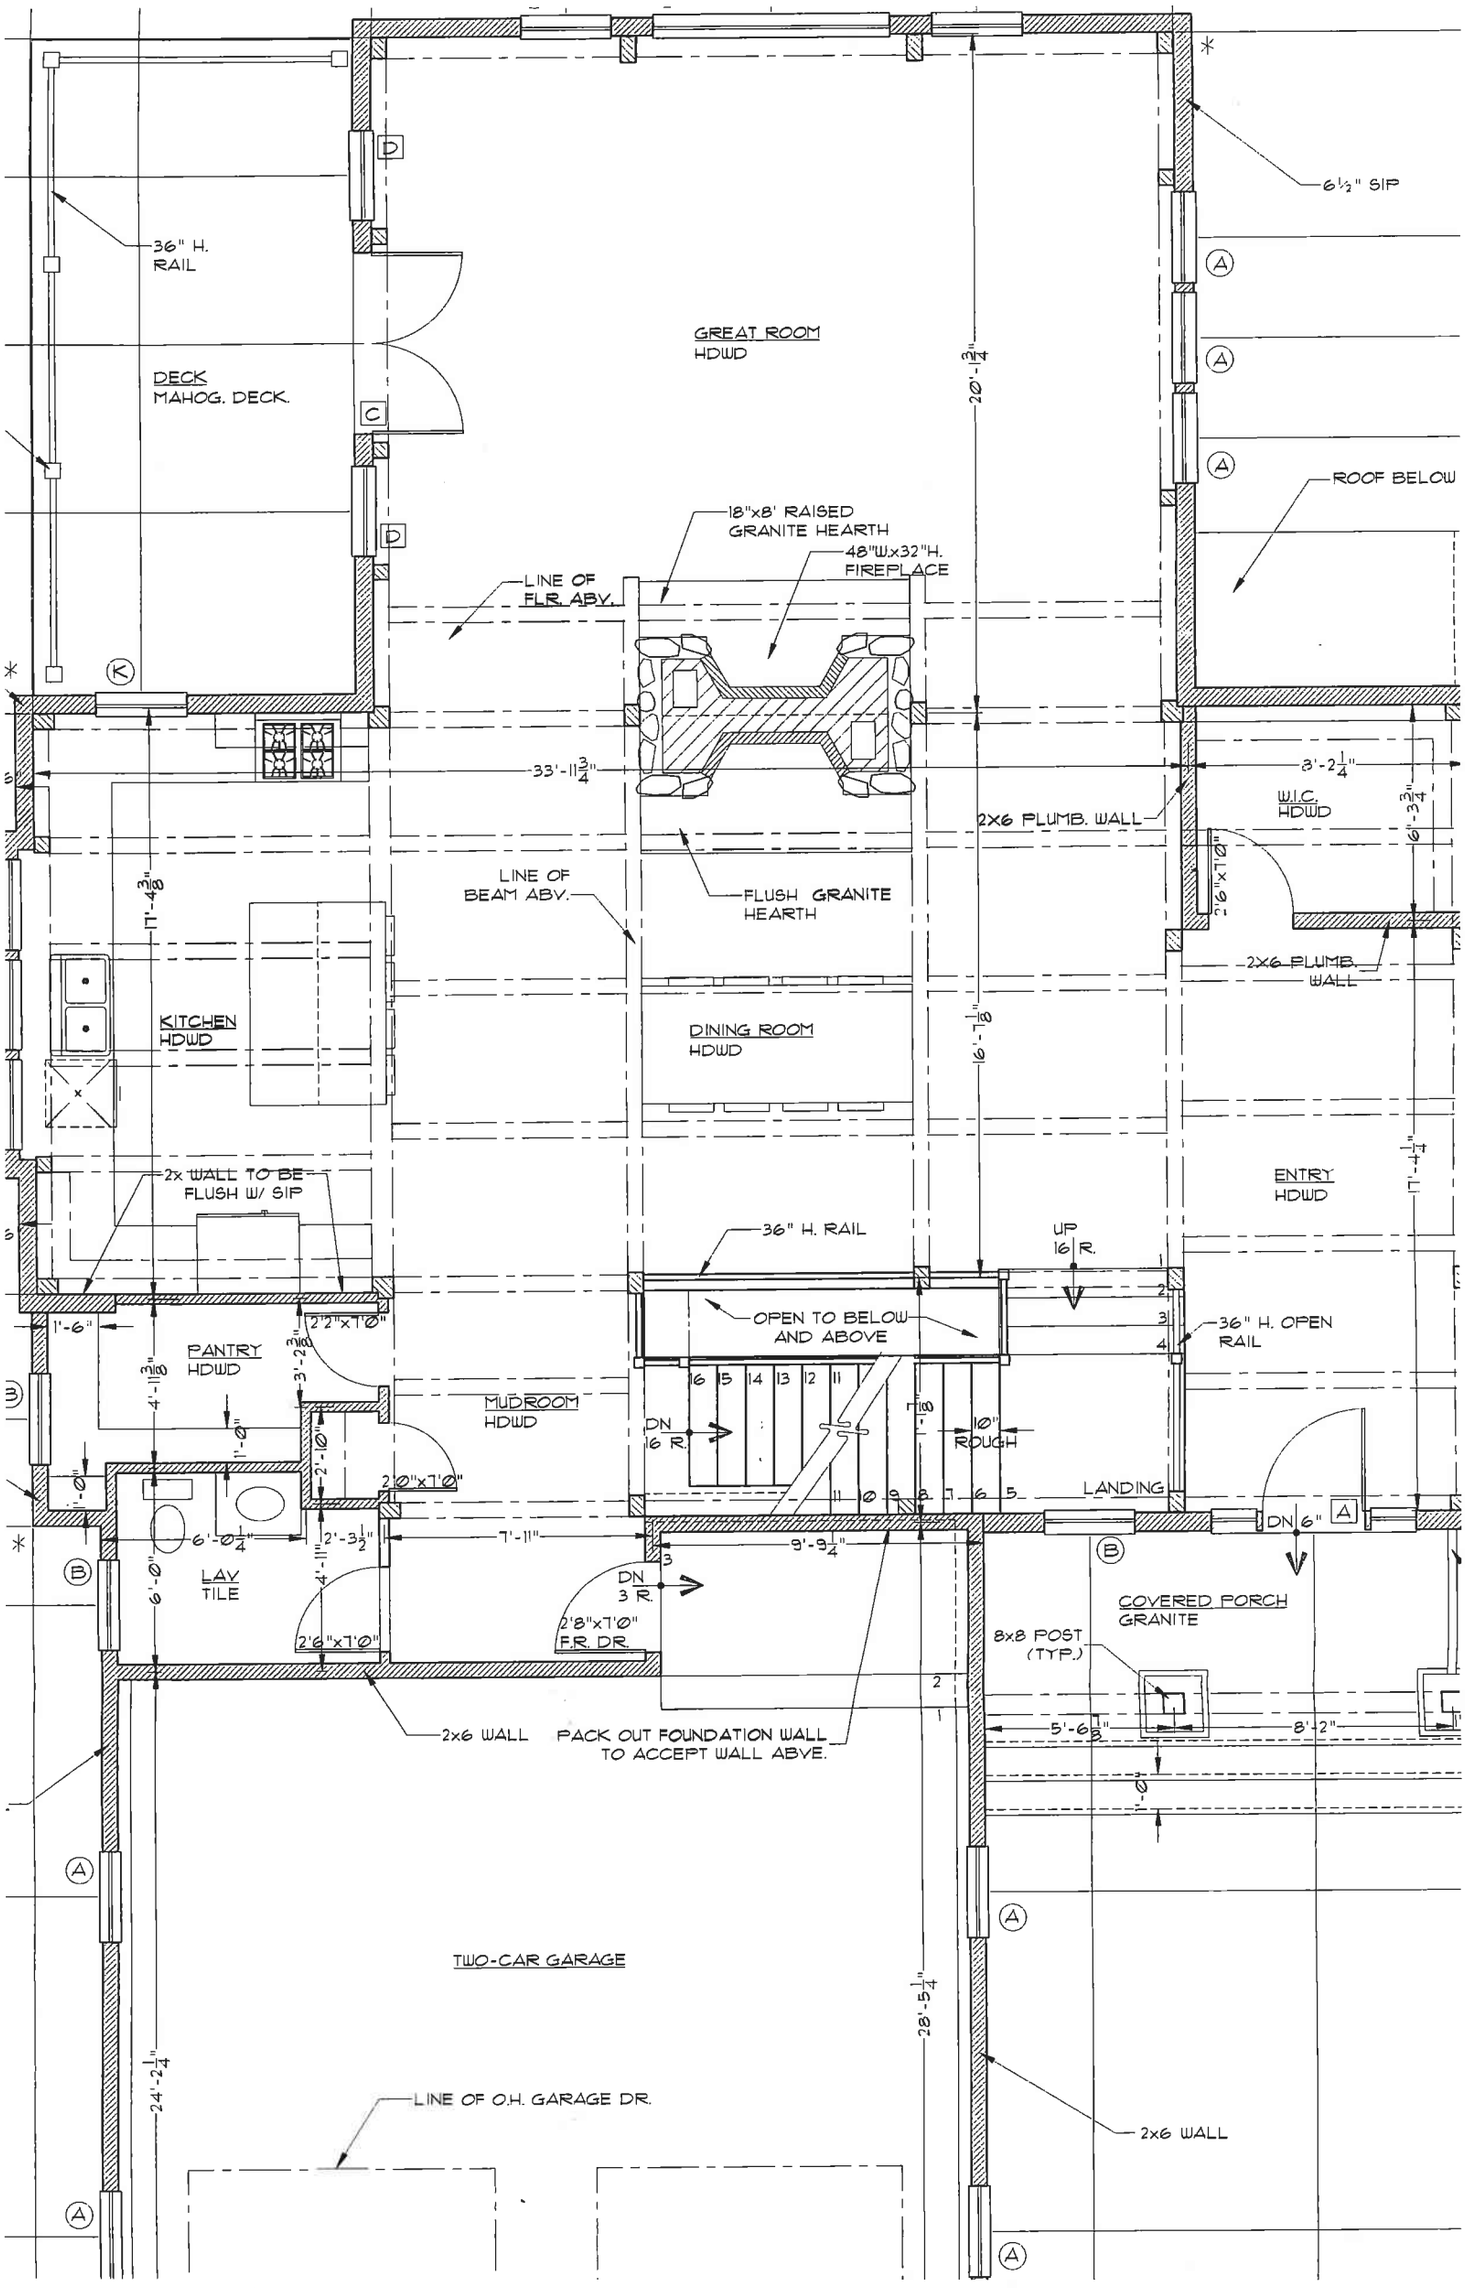
6½" SIP
36" H. RAIL
DECK
MAHOG. DECK.
GREAT ROOM
HDWD
20'-1¾"
ROOF BELOW
18"x8' RAISED GRANITE HEARTH
48"Wx32"H. FIREPLACE
LINE OF FLR. ABV.
33'-11¾"
3'-2¼"
W.I.C.
HDWD
2X6 PLUMB. WALL
6'-3¾"
2'6"x7'0"
LINE OF BEAM ABV.
FLUSH GRANITE HEARTH
2X6 PLUMB. WALL
17'-4⅜"
KITCHEN
HDWD
DINING ROOM
HDWD
16'-7⅛"
2x WALL TO BE FLUSH W/ SIP
ENTRY
HDWD
17'-4¼"
36" H. RAIL
UP 16 R.
OPEN TO BELOW AND ABOVE
36" H. OPEN RAIL
1'-6"
2'2"x7'0"
PANTRY
HDWD
4'-11⅜"
3'-2⅜"
MUDROOM
HDWD
DN 16 R.
7⅛"
10" ROUGH
1'-0"
2'-10"
2'0"x7'0"
LANDING
DN 6"
6'-0¼"
2'-3½"
7'-11"
9'-9¼"
6'-0"
LAV
TILE
4'-11"
DN 3 R.
2'8"x7'0"
F.R. DR.
COVERED PORCH
GRANITE
8x8 POST (TYP.)
2'6"x7'0"
2x6 WALL
PACK OUT FOUNDATION WALL TO ACCEPT WALL ABVE.
5'-6⅜"
8'-2"
TWO-CAR GARAGE
28'-5¼"
24'-2¼"
LINE OF O.H. GARAGE DR.
2x6 WALL